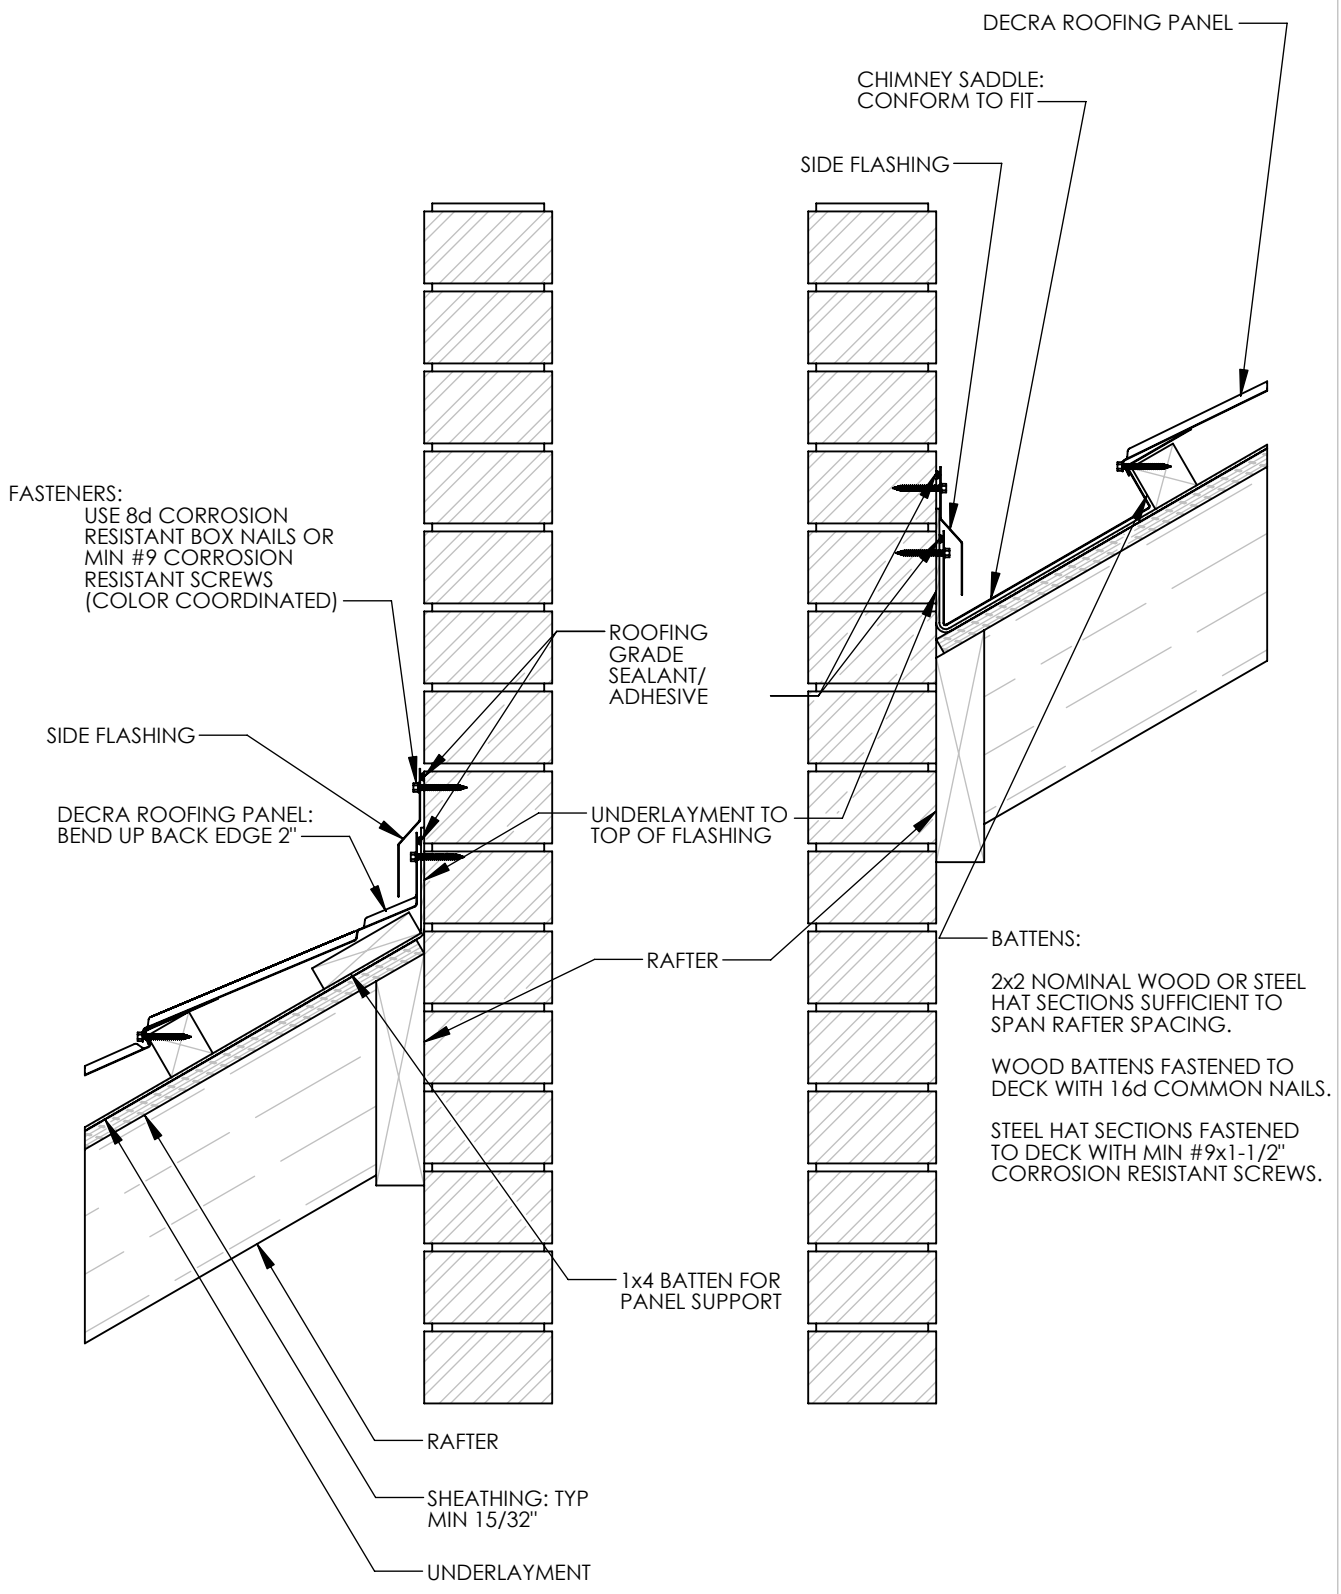

TITLE

Chimney- Brick - Tile and Shake

DRAWING No.

ARCH2003-1-04a

DECRA ROOFING SYSTEMS, INC.

1230 RAILROAD ST. CORONA, CA 92882 PH (951)272-8180 Fax (951)272-4476

THE INFORMATION CONTAINED IN THIS DRAWING IS THE SOLE PROPERTY OF **DECRA** ROOFING SYSTEMS, INC. ANY REPRODUCTION IN PART OR IN WHOLE WITHOUT PRIOR APPROVAL AND WRITTEN PERMISSION IS PROHIBITED.

DATE: **03-29-13** *SCALE:* **2" = 1' 0"**